
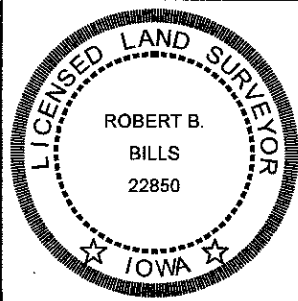


INDEX LEGEND	PLAT OF SURVEY
COUNTY: STORY	
DESIGNATION: PARCEL "B" OF OUT LOT "Y"	
LOCATION: ROCK CREEK RIDGE ESTATES PLAT 1, CITY OF MAXWELL	
SITE ADDRESS: N/A	
OWNER: SCOTT AND CAROLYN R. OAKES	
SURVEY REQUESTED BY: PEOPLES COMPANY	
SURVEYOR: ROBERT B. BILLS	

PROPOSED

PREPARED BY AND RETURN TO: ROBERT B. BILLS CENTRAL IOWA SURVEYING, LLC P.O. BOX 67 JEFFERSON, IOWA 50129 (515)370-2399

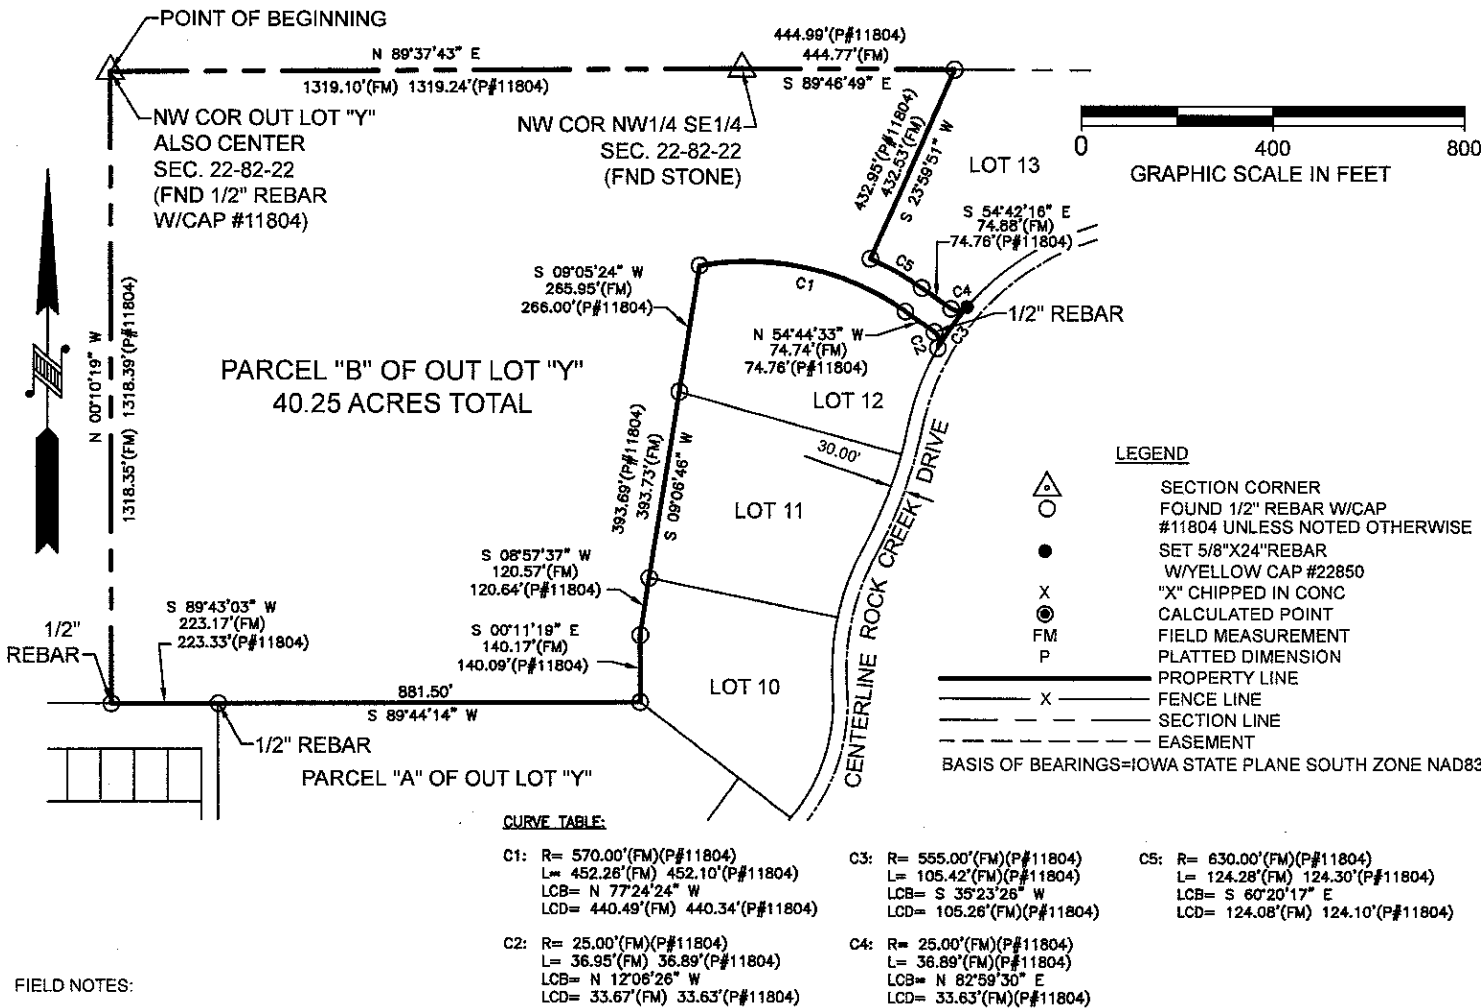

I hereby certify that this land surveying document and the related survey work was performed by me or under my direct personal supervision and that I am a duly licensed Land Surveyor under the laws of the State of Iowa.

PROPOSED

Signature

Date

Robert B. Bills

License number #22850
My license renewal date is Dec, 31, 2024
Pages or sheets covered by this seal:

1